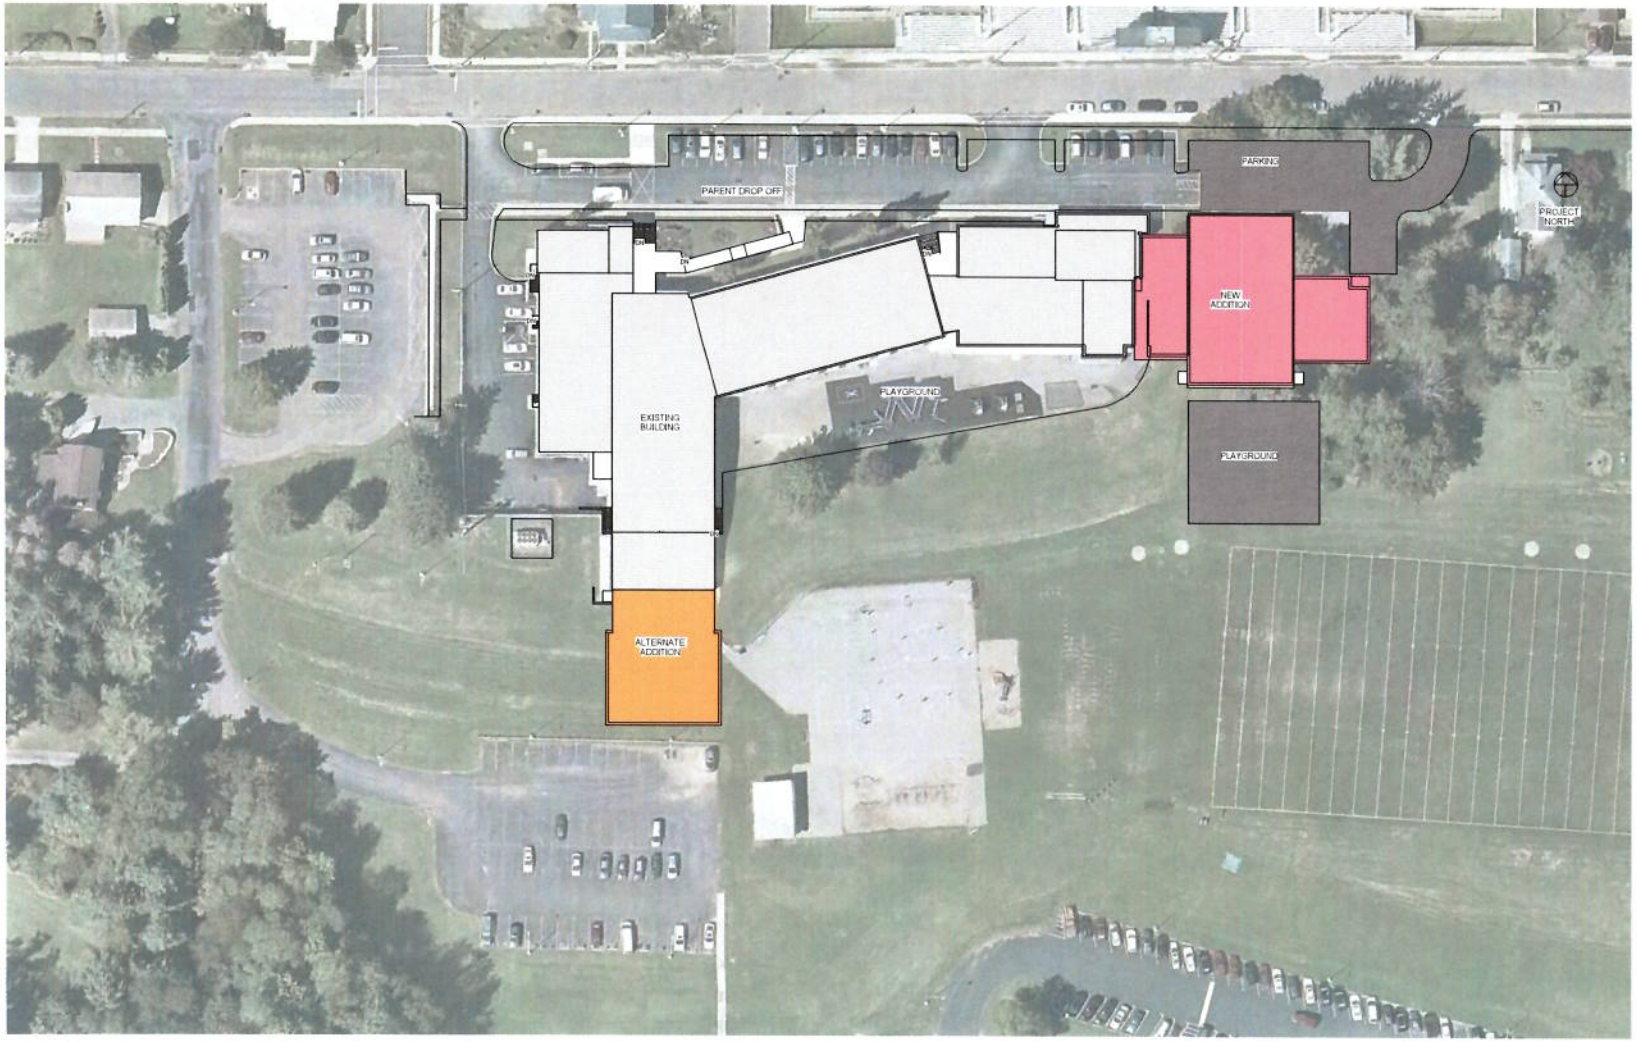

SITE PLAN - EAST SIDE FOCUS - OPTION E3

MCK ARCHITECTURE
317 NORTH FRONT STREET
HARRISBURG, PA 17101
Phone 717 238 6810 Fax 717 238 6810
www.mckarchitecture.com

Consultants

Seal

ISSUE LOG

Distribution	Date	No.

Client
SOUTH WILLIAMSPORT AREA SCHOOL DISTRICT

Central Elementary School Renovations

Drawing Title
SITE PLAN - OPTION E3

Project Status

Issue Date
October 17, 2022

Project Number
2022-12

Drawn by
Author

Drawing Number
PRAE0.0ALT

10/20/2022 11:01:12 AM

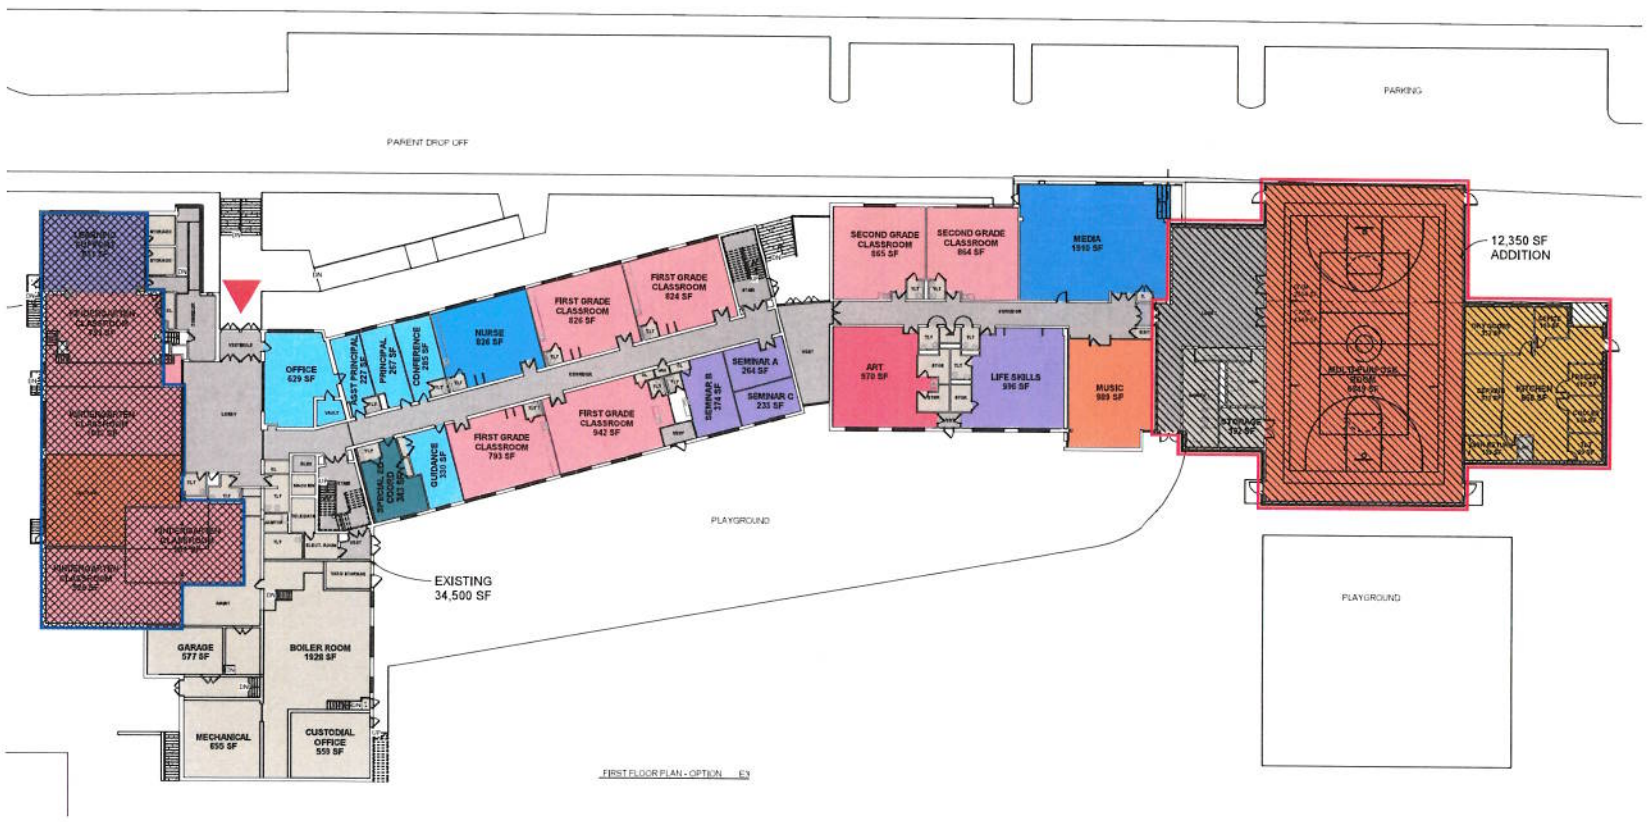

FIRST FLOOR PLAN - OPTION E3

MCK ARCHITECTURE
33 7 NORTH FRONT STREET
HARRISBURG, PA 17101
Phone 717 238 6610 Fax 717 238 6630
www.mckarchitectures.com

ISSUE LOG

Distribution	Date	No.

Client
SOUTH WILLIAMSPORT AREA SCHOOL DISTRICT

Project
Cirtrial Elementary School Renvations

Drawing Title
FIRST FLOOR PLAN - OPTION E 3

Project Status

Issue Date
October 17, 2022

Project Number
2022-12

Drawn By
TLG

Drawing Number
PRAE2.1

10/24/2022 11:01:29 AM

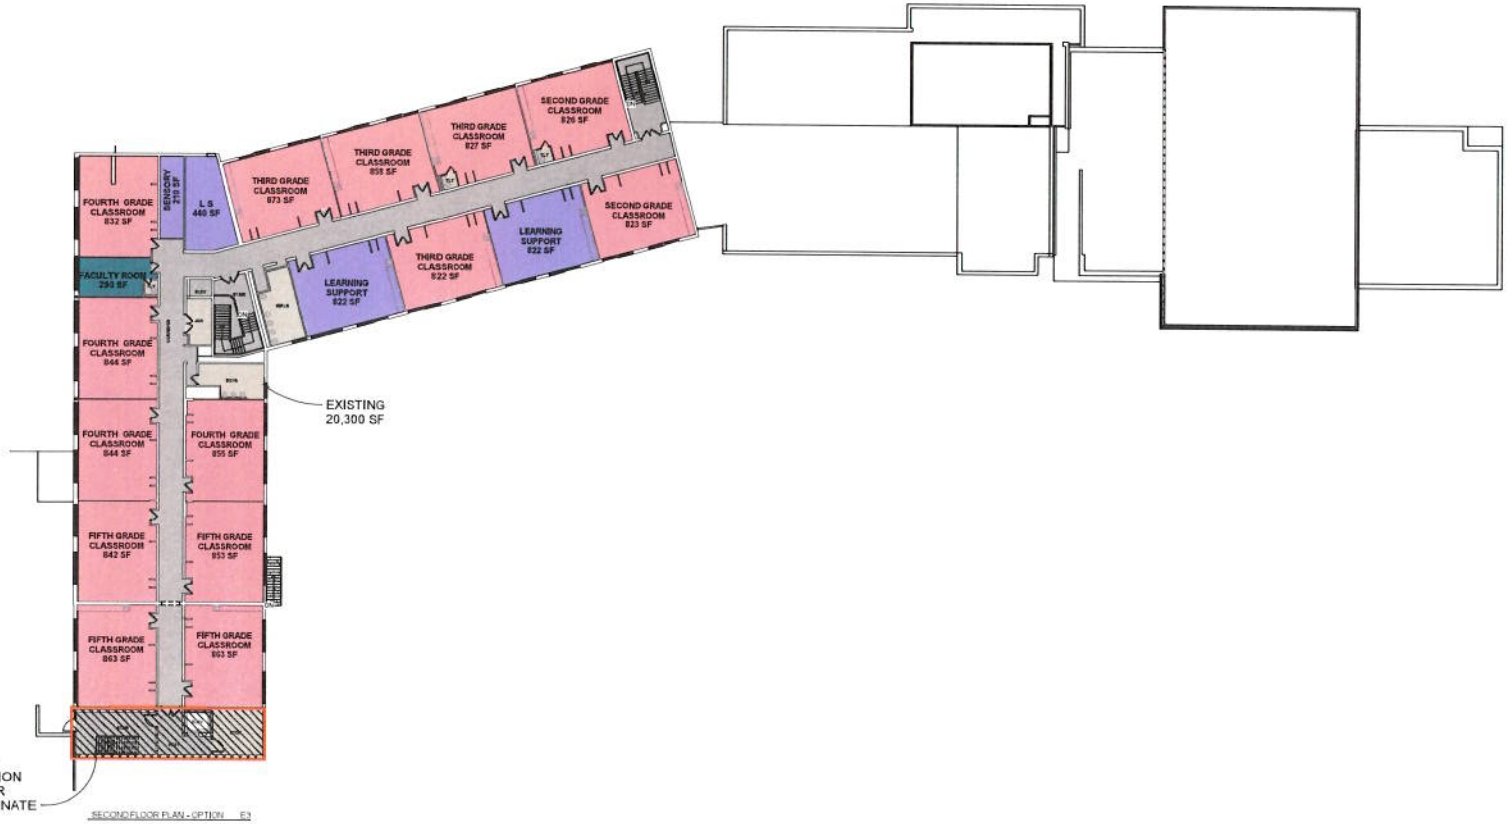

SECOND FLOOR PLAN - OPTION E3

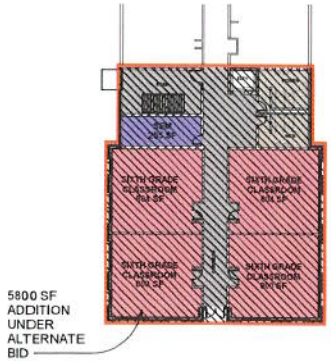

THIRD FLOOR PLAN - OPTION E3

MCK ARCHITECTURE
317 NORTH FRONT STREET
HARRISBURG, PA 17101
Phone 717.238.6810 Fax 717.238.6830
www.mckarchitecture.com

Consultants

Seal

ISSUE LOG

Distribution	Date	No.

Client
SOUTH WILLIAMSPORT AREA SCHOOL DISTRICT

Central Elementary School Renovations

Drawing Title
SECOND FLOOR PLAN - OPTION E 3

Project Status

Issue Date
October 17, 2022

Project Number
2022-12

Drawn By
TLG

Drawing Number
PRAE2.2

10/25/2022 11:03:34 AM